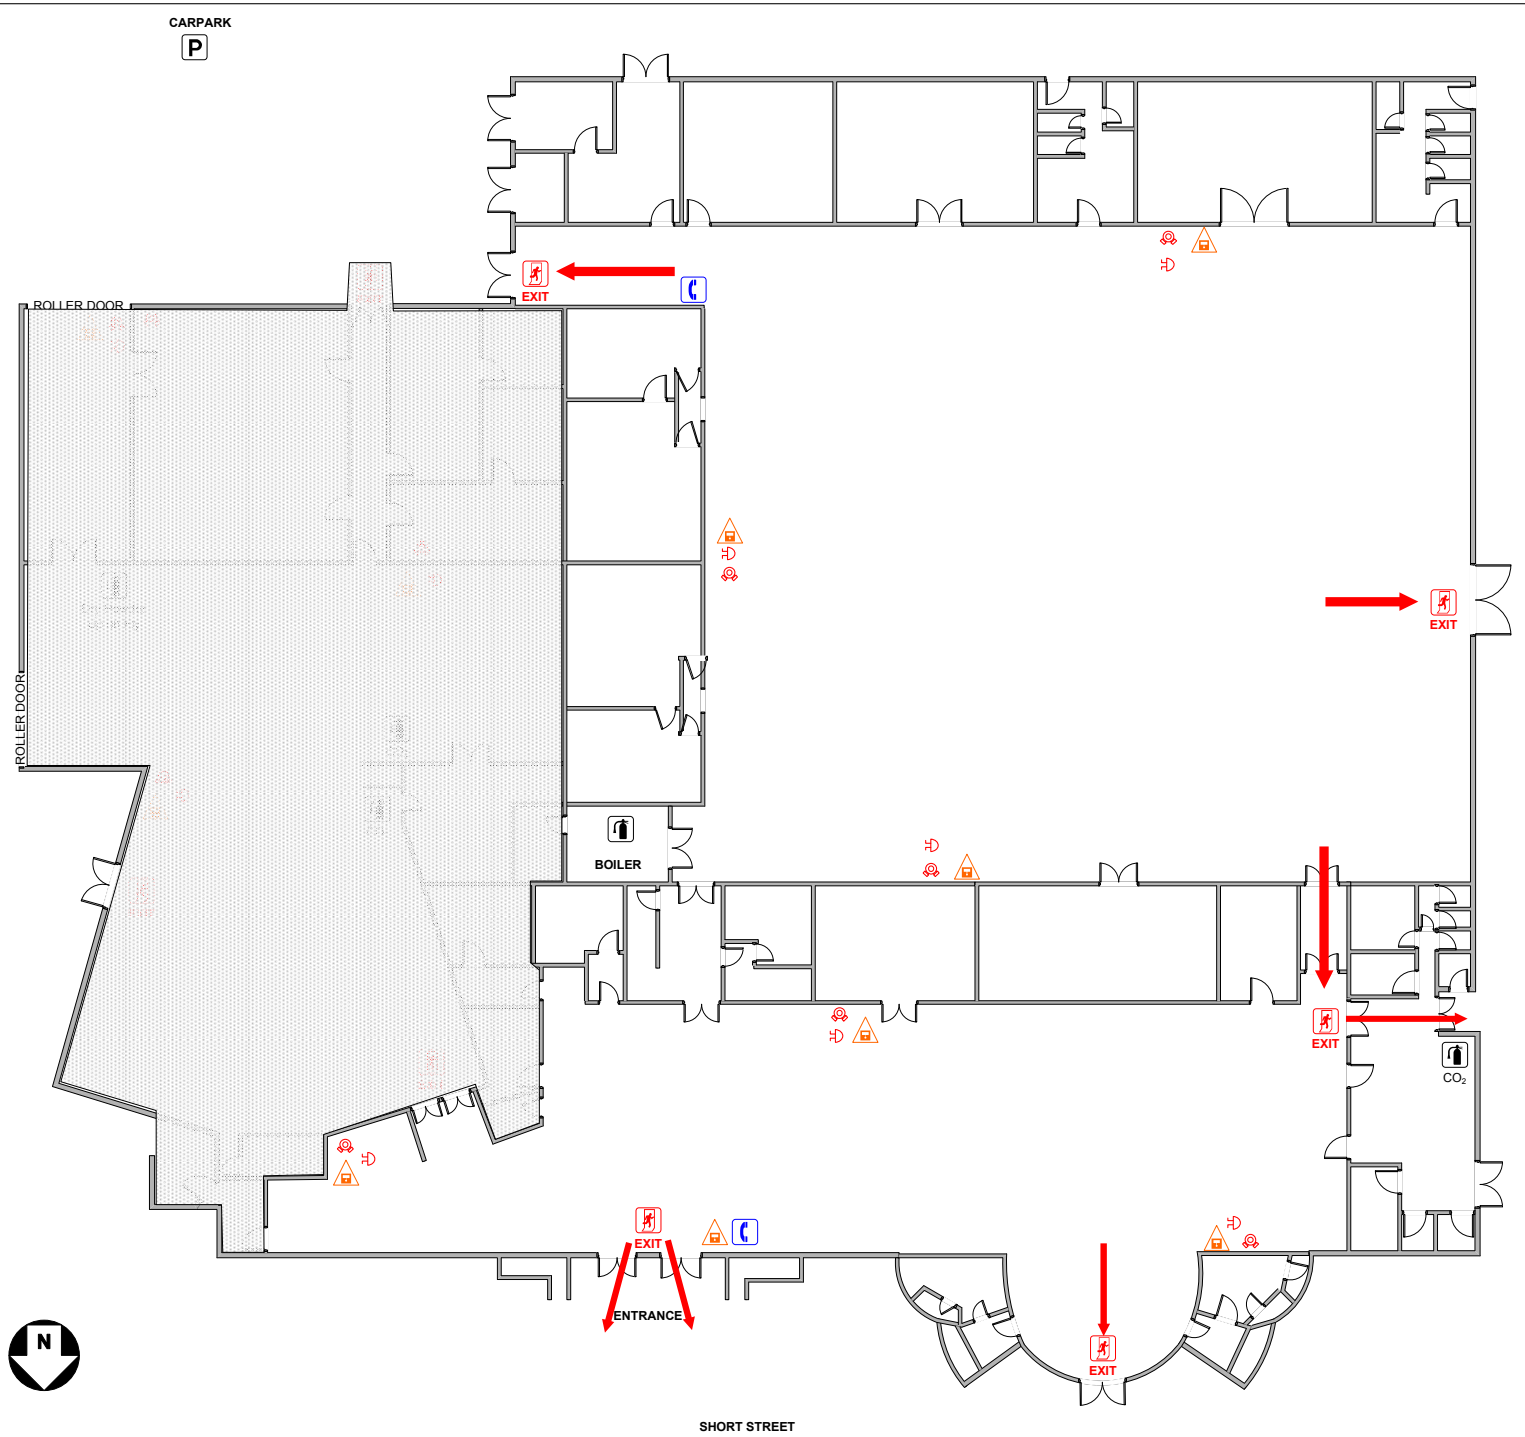

WHAKATANE WAR MEMORIAL HALL

EMERGENCY EXITS & EQUIPMENT

SPORTS STADIUM AND LOUNGE HIRE PLAN

LEGEND

- Manually operated fire alarm control panel
- Fire Siren Speaker
- Fire Hose Reel
- CO_2 — Fire Extinguisher (Carbon Dioxide)
- Dry Powder — Fire Extinguisher (Dry Powder)
- Telephone
- EXIT — Emergency Exit Door
- Emergency Exit Direction

Plan Details

Date Created: 01/10/2009

Author: Mark Cleghorn

Author Position: Asset Officer

Organisation: Whakatane District Council

Scale: NOT TO SCALE

For indicative purposes only.
Not to be used to infer empirical measurements.

Revision History:

Date Revised:

Revised By:

Position:

Organisation: